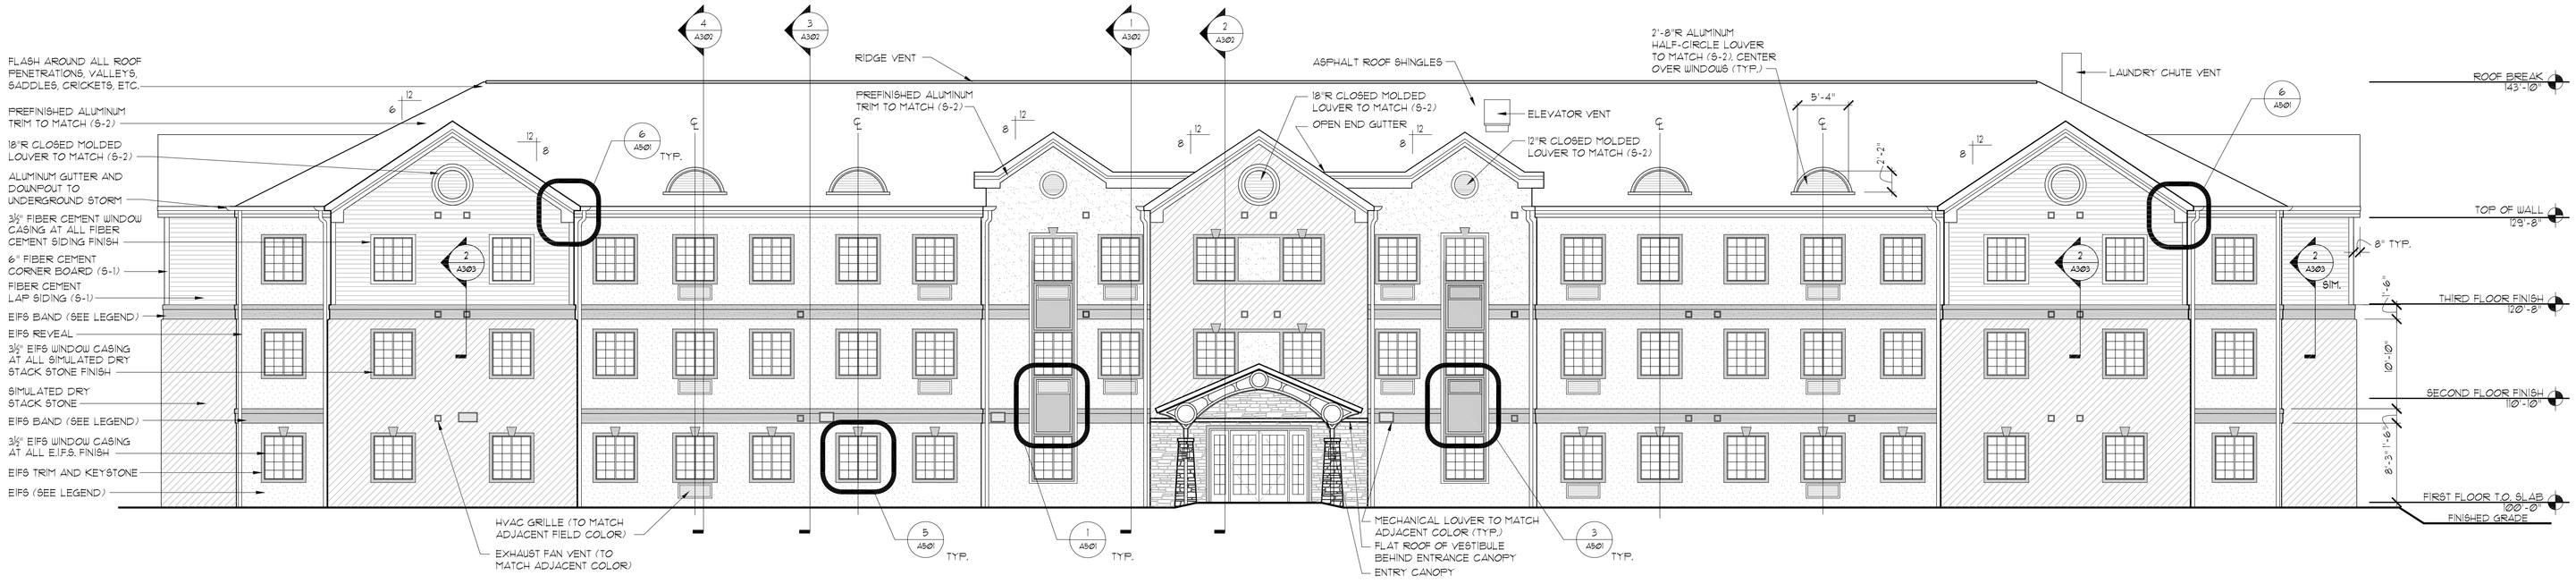

1 128 UNIT FRONT ELEVATION - 3 FLOORS
1/8" = 1'-0"

Young + Wright Architectural

Larkin Building
726 Exchange Street, Suite 612
Buffalo, New York 14210
Ph. 716.842.1800
Fax. 716.842.1807
www.youngarch.com

A red seal and a blue signature indicates an original document.

Consultants

PRELIMINARY NOT FOR CONSTRUCTION

Project Information

Revisions

Mark	Date	Description
2	6/1/07	Planning Board Resubmission

Project No. 1016
CAD Dwg File A201.dwg
Drawn By FMK

Copyright 2004 - Young Architectural, LLC

Sheet Title
128 UNIT FRONT ELEVATION - 3 FLOORS

Sheet No.
A201